13	L	LOOP LINE		-
	M	MAIN LINE	-	-
	B	BRANCH LINE	Lspd	B

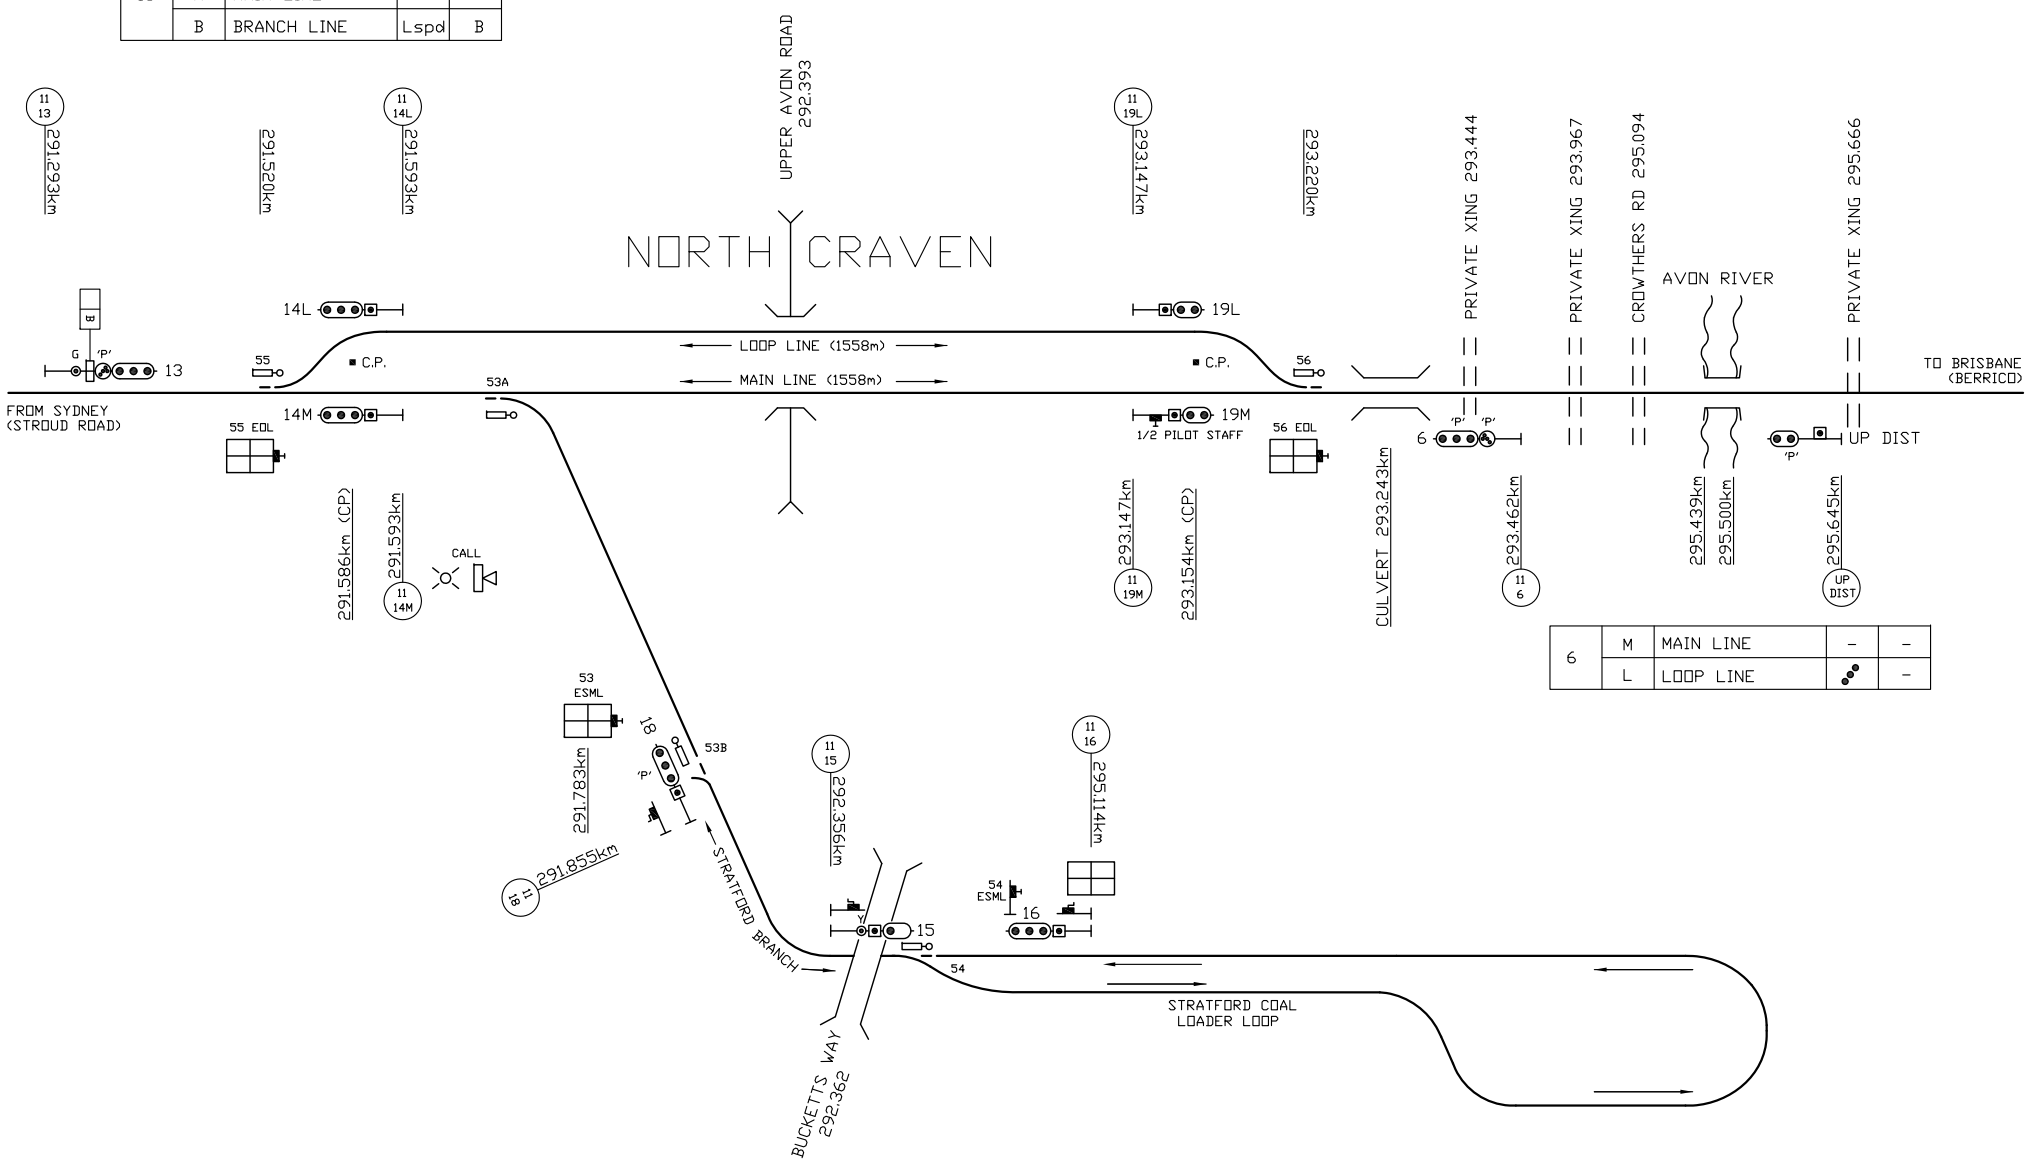

6	M	MAIN LINE	-	-
	L	LOOP LINE		-

Rev	Date	Revision Description	Drwn.	App.

Designed by: SIGNAL SUPPORT SERVICES

Scale	NOT TO SCALE	Date:	Verified
Designed	E. JOHANSEN	23/08/11	J. ALEXANDER
Drawn	D. ALIFFI	23/08/11	24/08/11
Checked	M. LYONS	23/08/11	

ARTC
AUSTRALIAN RAIL TRACK CORPORATION LTD

311 DD 11

TITLE
NORTH CRAVEN
DRIVERS DIAGRAM

Sheet No.
1 of 1