Diagram courtesy of David Langley

METRO

DANDENONG TO HALLAM SIGNALLING DIAGRAM No. 131/10

(Replaces No. 121/06)

Showing Signal and Interlocking Arrangements to come into use on a date to be fixed by Circular which will be issued by the Manager Safeworking & Signalling

22/06/2011

BILL UREN:
MANAGER SAFEWORKING & SIGNALLING

All dimension in metres.
Siding dimensions indicate standing room clear of crossing & adjacent tracks
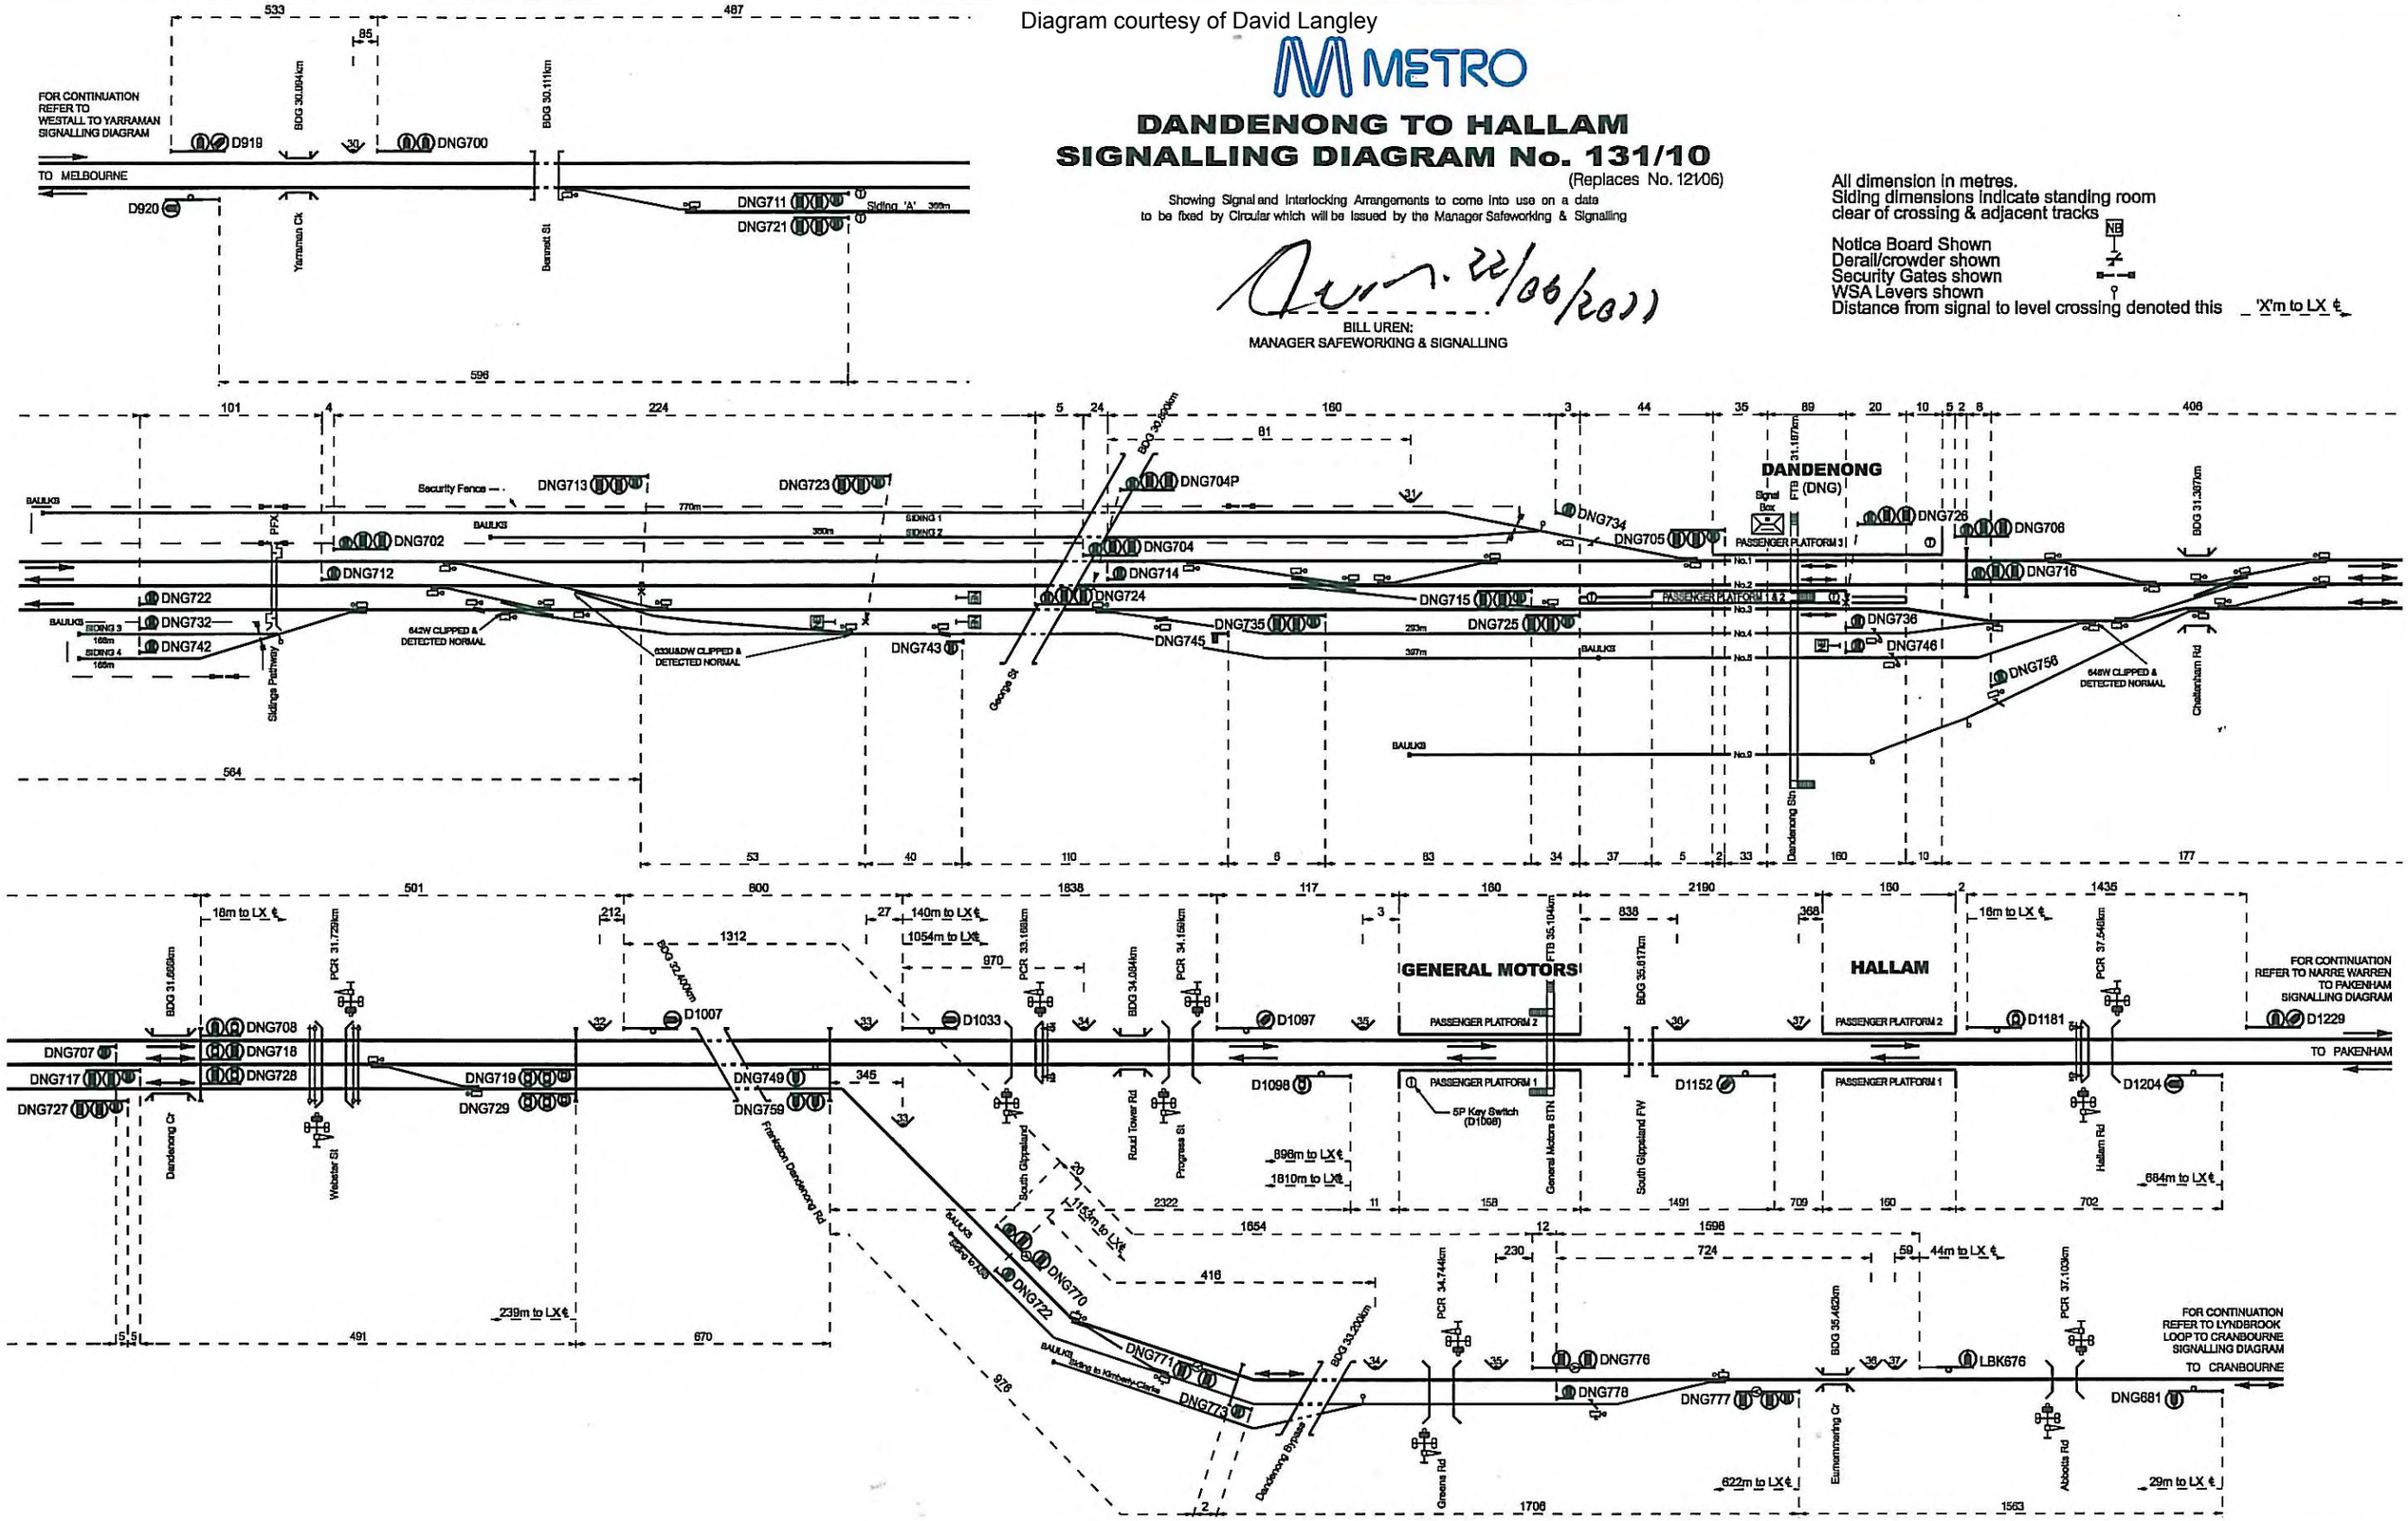
Notice Board Shown
Derail/crowder shown
Security Gates shown
WSA Levers shown
Distance from signal to level crossing denoted this _ 'X'm to LX ℄