Diagram courtesy of David Langley

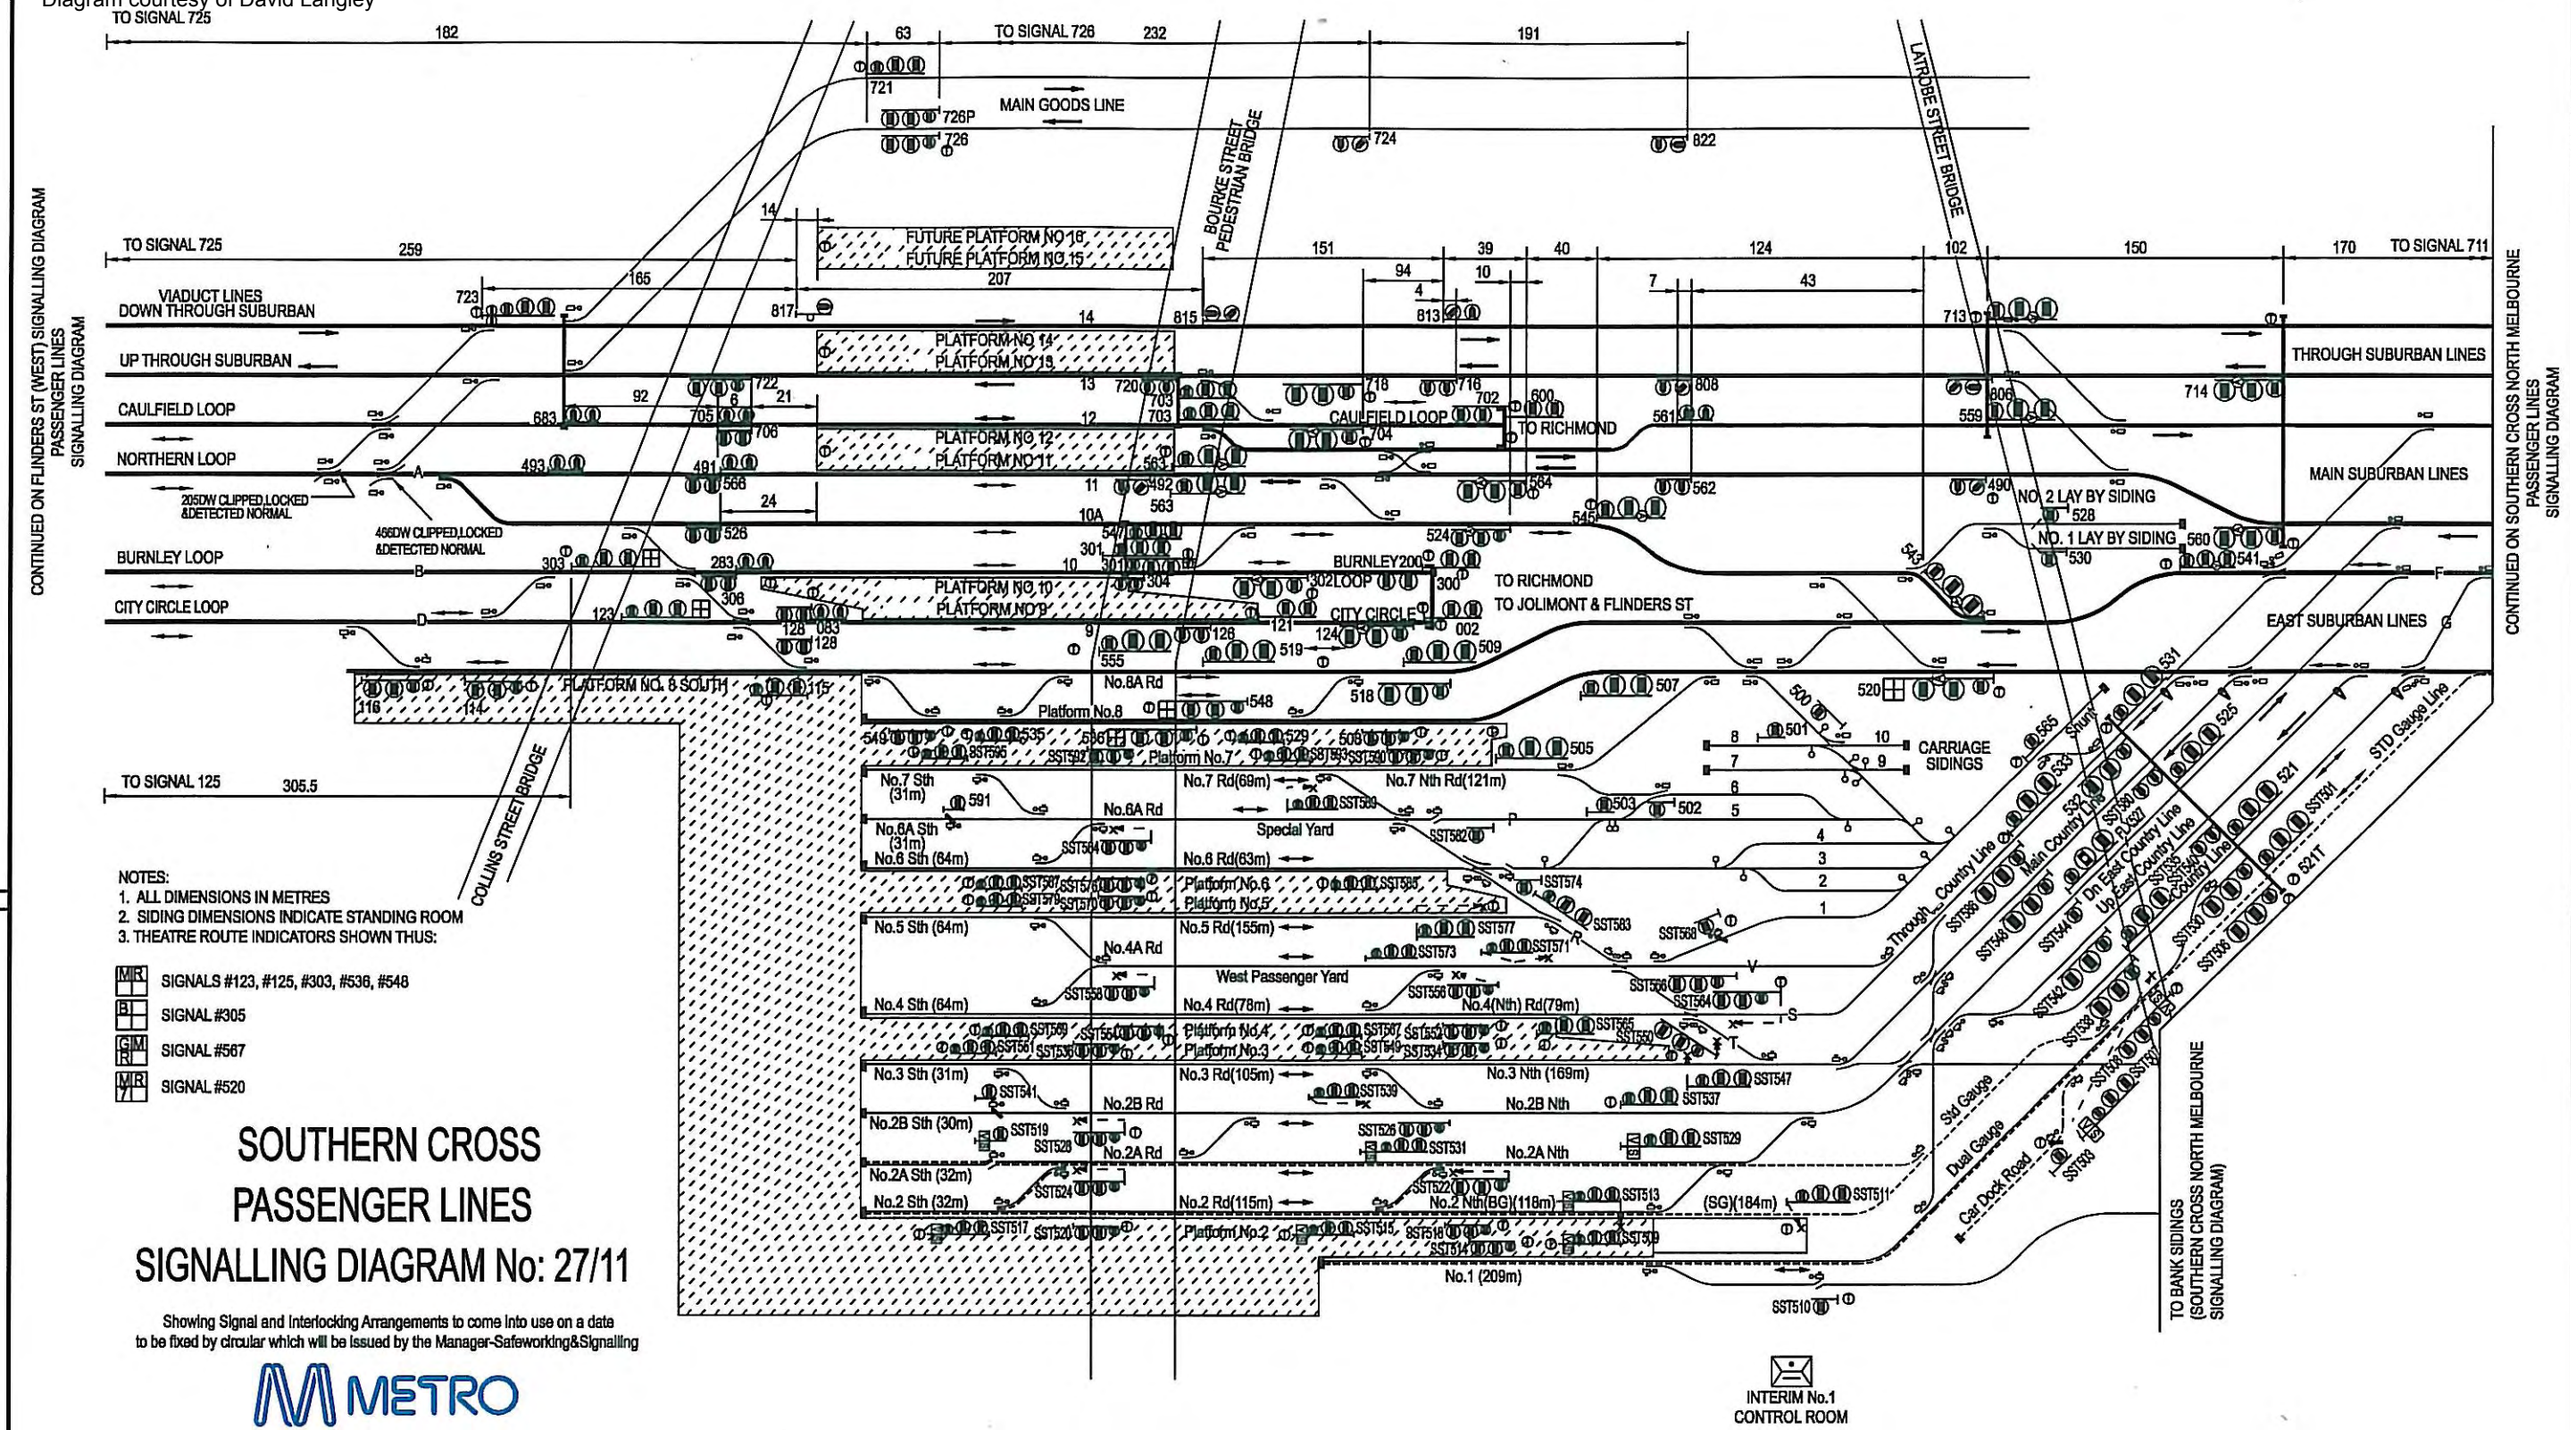

NOTES:
1. ALL DIMENSIONS IN METRES
2. SIDING DIMENSIONS INDICATE STANDING ROOM
3. THEATRE ROUTE INDICATORS SHOWN THUS:

MR — SIGNALS #123, #125, #303, #536, #548

B — SIGNAL #305

GM R — SIGNAL #567

MR 7 — SIGNAL #520

SOUTHERN CROSS PASSENGER LINES SIGNALLING DIAGRAM No: 27/11

Showing Signal and Interlocking Arrangements to come into use on a date to be fixed by circular which will be issued by the Manager-Safeworking&Signalling

METRO

19/04/2011

BILL UREN
MANAGER-SAFEWORKING&SIGNALLING
METRO

19/4/11

R.CAPPER
MANAGER-SYSTEMS&SAFEWORKING
V/LINE