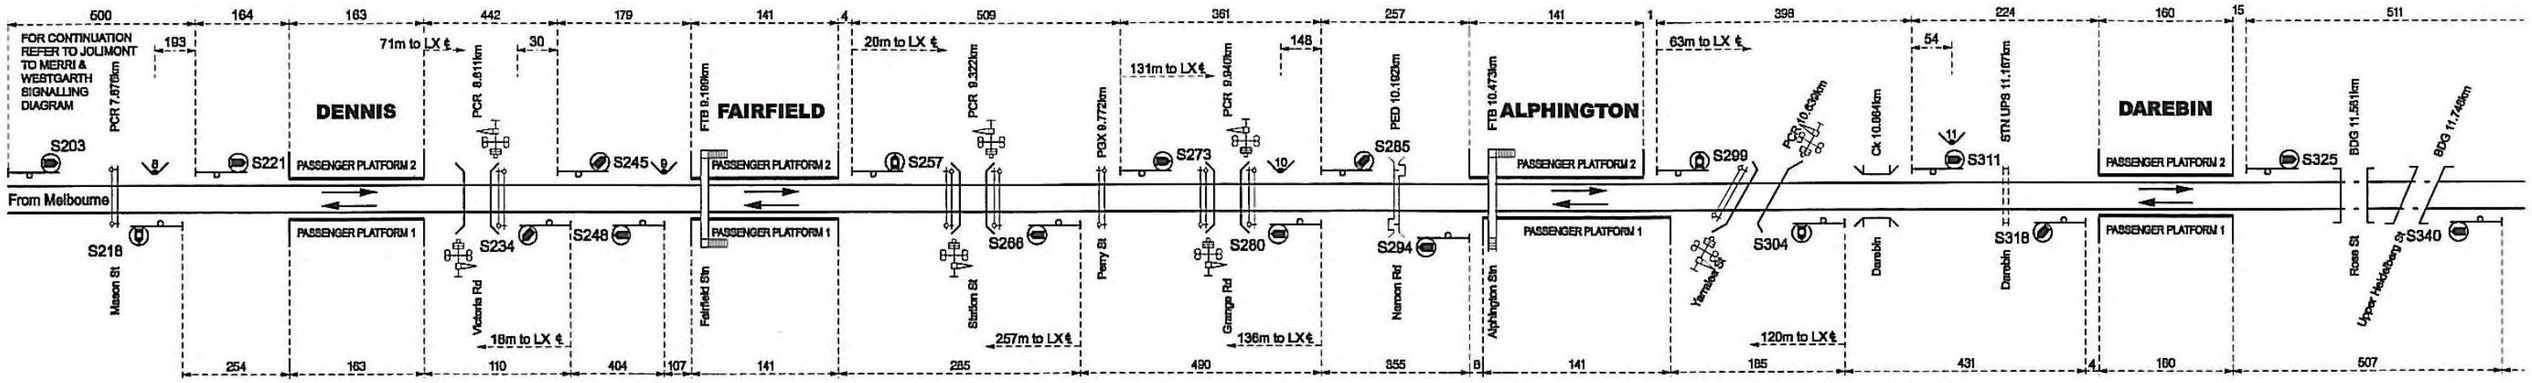

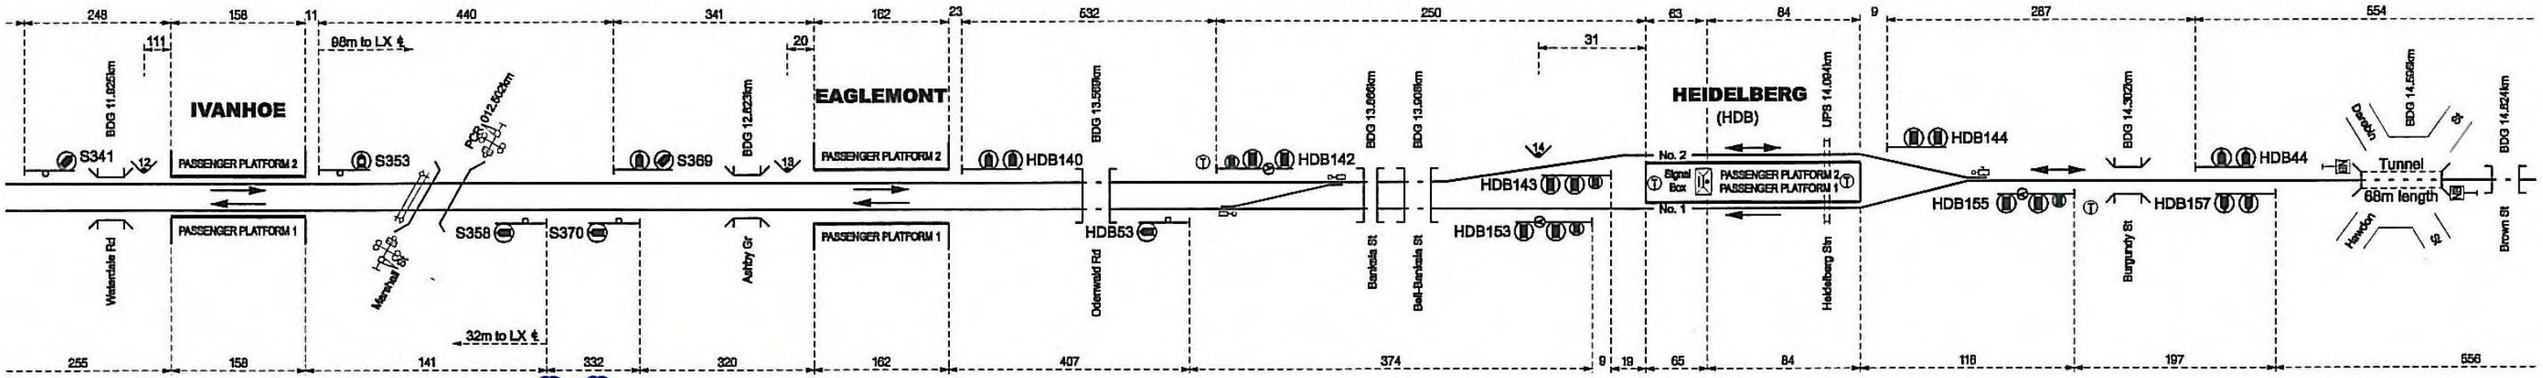

METRO

DENNIS to MACLEOD
SIGNALLING DIAGRAM No. 99/10

(Replaces No. 41/08)

Showing Signal and Interlocking Arrangements to come into use on a date to be fixed by Circular which will be issued by the Manager Rail Safety

14/10/2010

BILL UREN:
Manager Rail Safety

All dimension in metres.
Siding dimensions indicate standing room clear of crossing & adjacent tracks
High speed points indicated thus HS
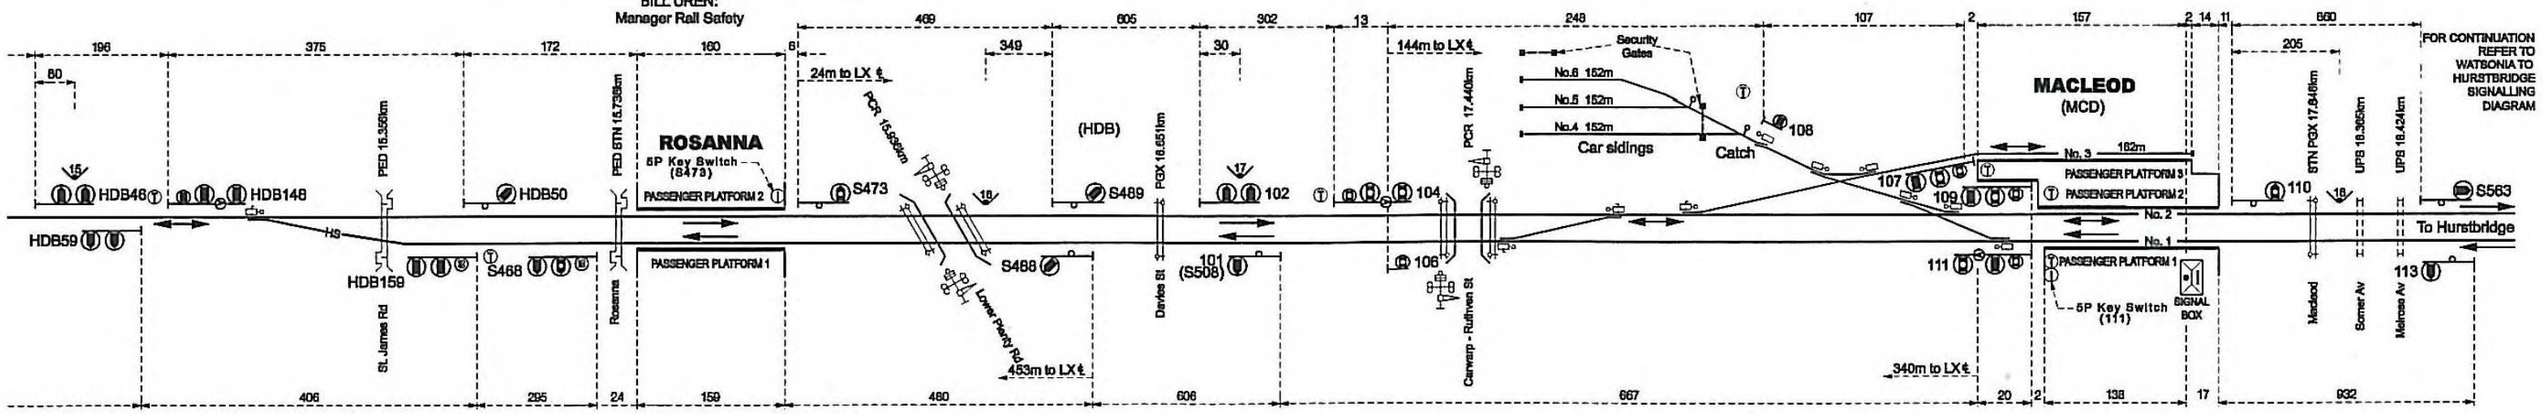
Notice Board Shown
Distance from signal to level crossing denoted this 'X'm to LX ¢
Hand operated Points shown