ARTC

SOUTHERN SYDNEY FREIGHT LINE
RESIGNALLING STAGE 1
MACARTHUR - GLENLEE INTERFACE

SIGNALLING ARRANGEMENTS

DRAWING 2 OF 2

Produced by Invensys Rail

Ver. 25112010

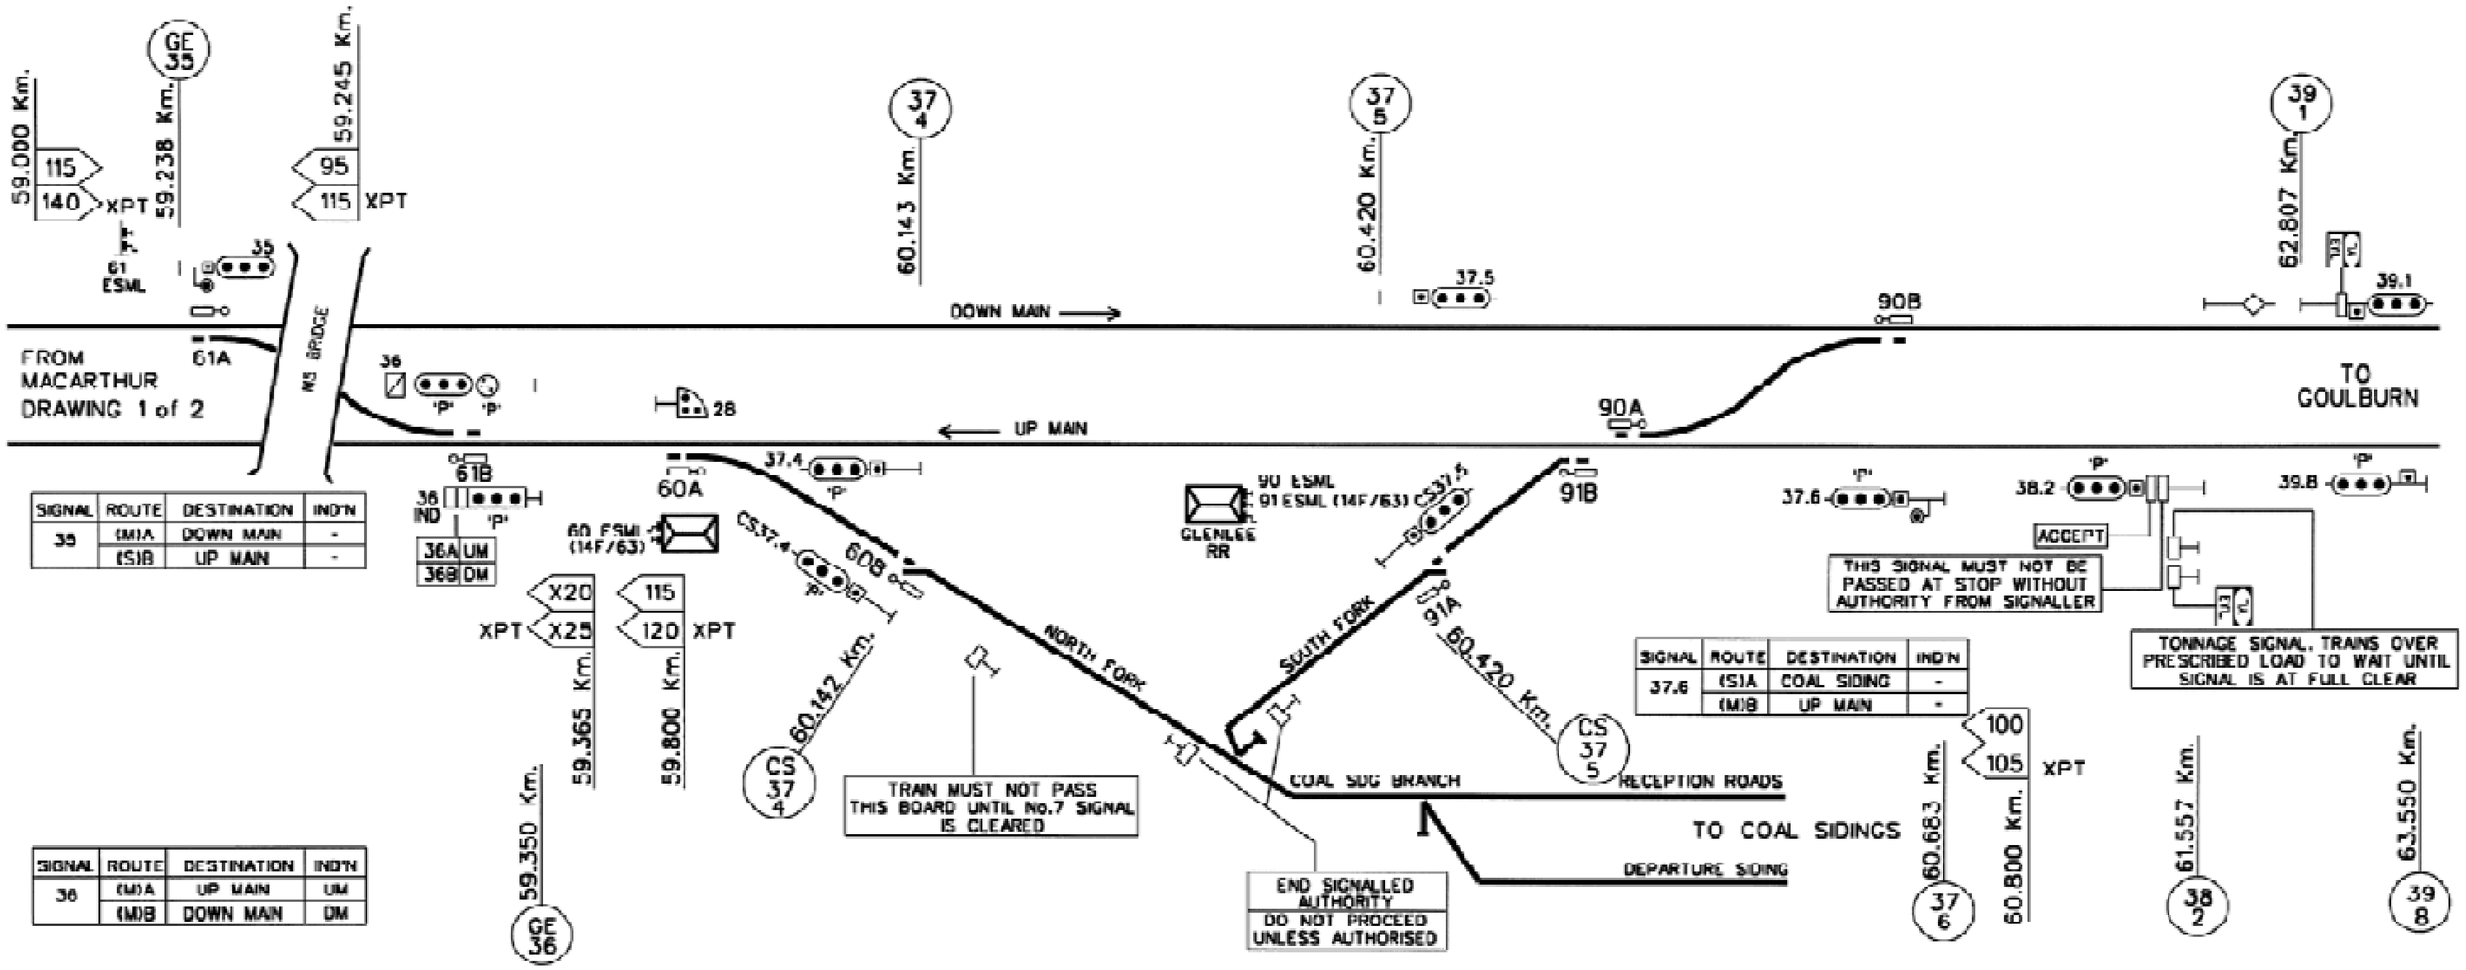

SIGNAL	ROUTE	DESTINATION	IND'N
35	(M)A	DOWN MAIN	-
	(S)B	UP MAIN	-

SIGNAL	ROUTE	DESTINATION	IND'N
36	(M)A	UP MAIN	UM
	(M)B	DOWN MAIN	DM

SIGNAL	ROUTE	DESTINATION	IND'N
37.6	(S)A	COAL SIDING	-
	(M)B	UP MAIN	-

GLENLEE(2)(NEW).DGN 11/25/2010 12:20:08 PM