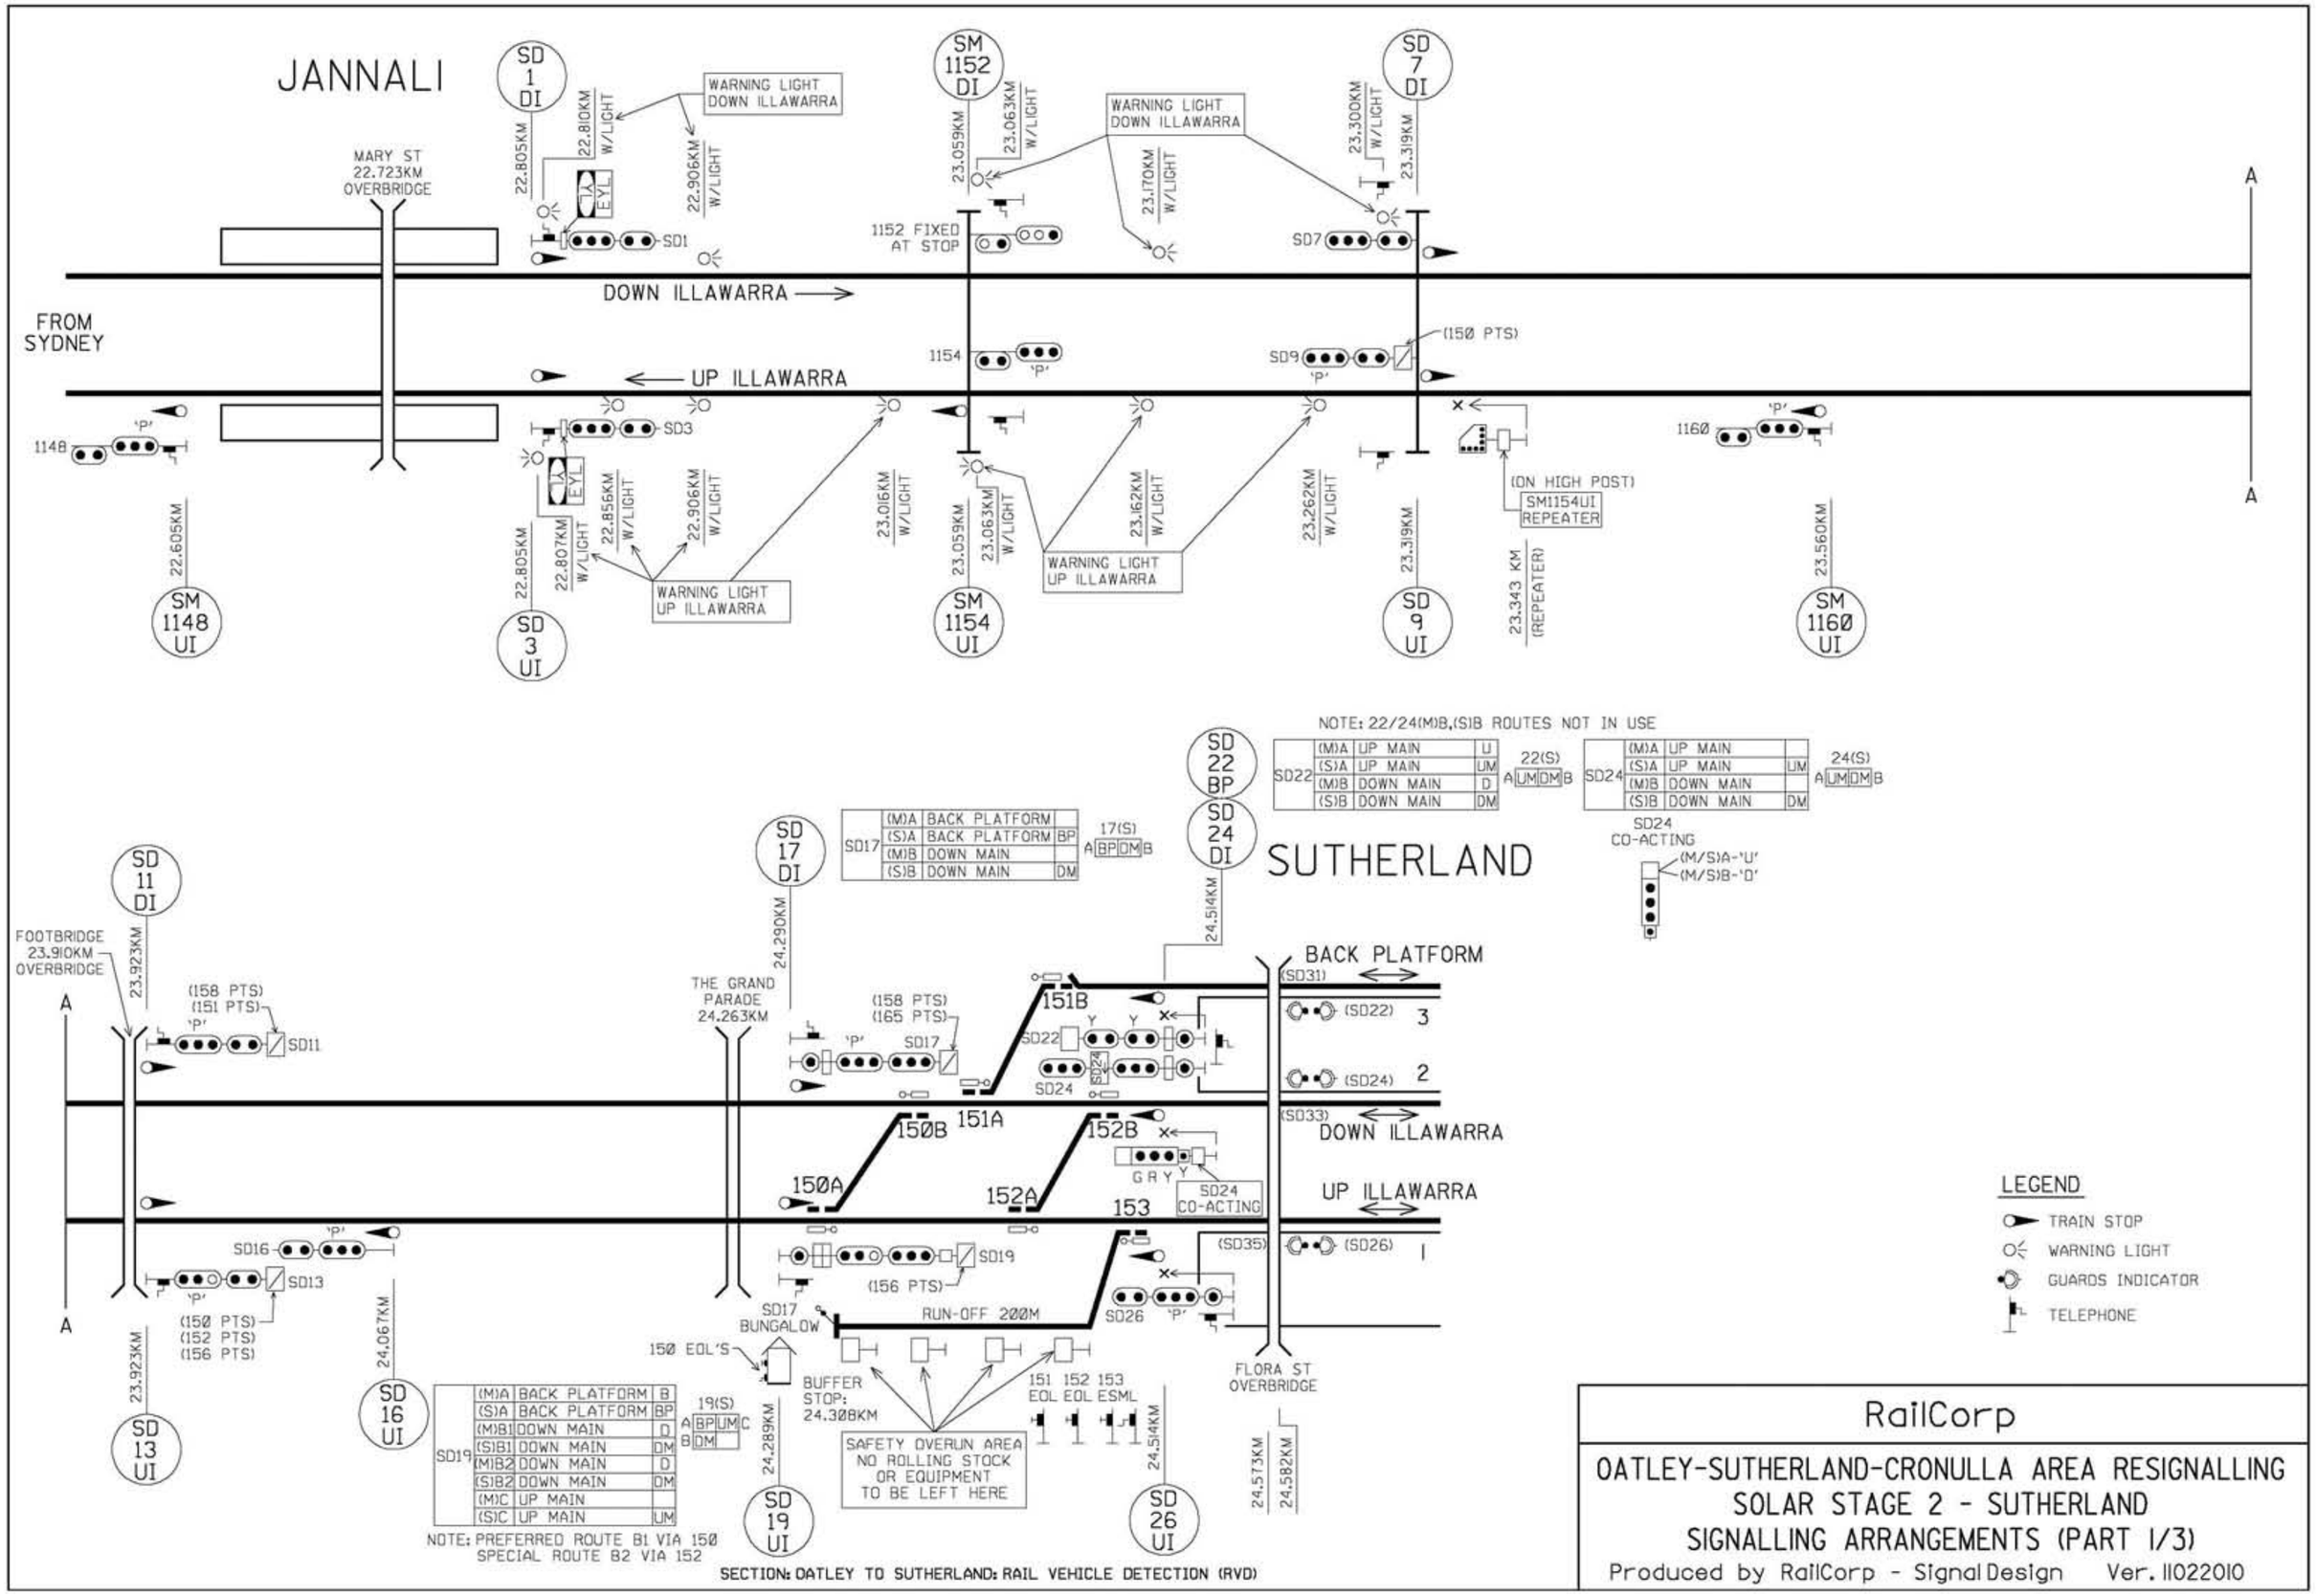

RailCorp

OATLEY-SUTHERLAND-CRONULLA AREA RESIGNALLING
SOLAR STAGE 2 - SUTHERLAND
SIGNALLING ARRANGEMENTS (PART 1/3)

Produced by RailCorp - Signal Design Ver. 11022010