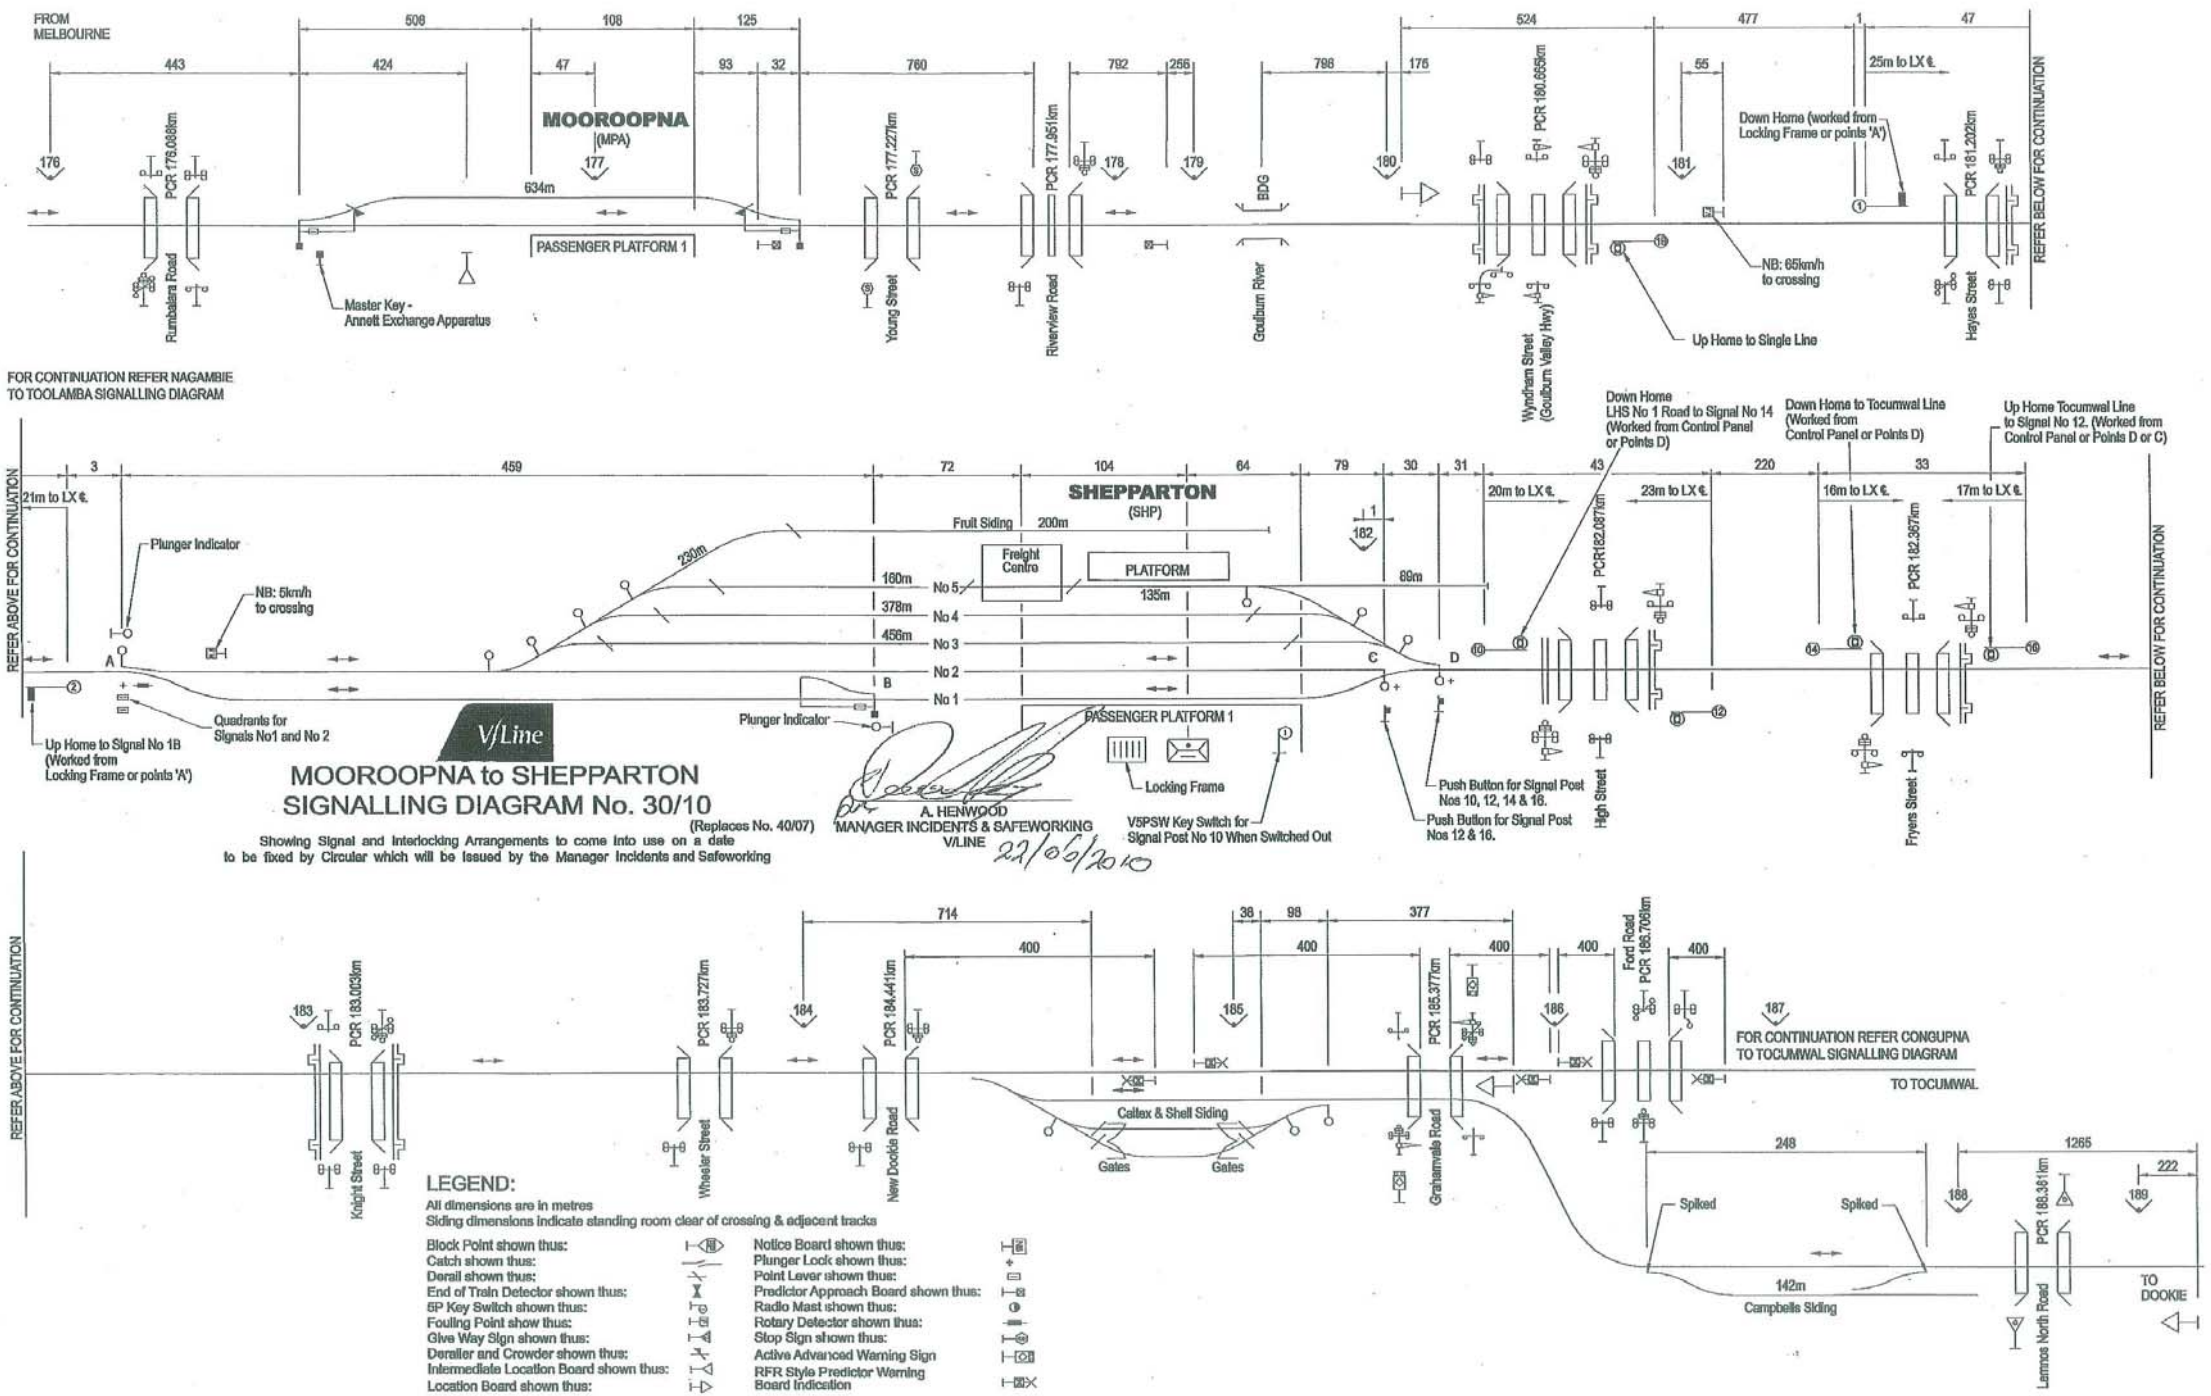

V/Line

MOOROOPNA to SHEPPARTON SIGNALLING DIAGRAM No. 30/10

(Replaces No. 40/07)

Showing Signal and Interlocking Arrangements to come into use on a date to be fixed by Circular which will be Issued by the Manager Incidents and Safeworking

A. HENWOOD
MANAGER INCIDENTS & SAFEWORKING
V/LINE
22/05/2010