NORTH SHORE - NORTH GEELONG SIGNALLING DIAGRAM No: 60/09

(Replaces No. 14/09)

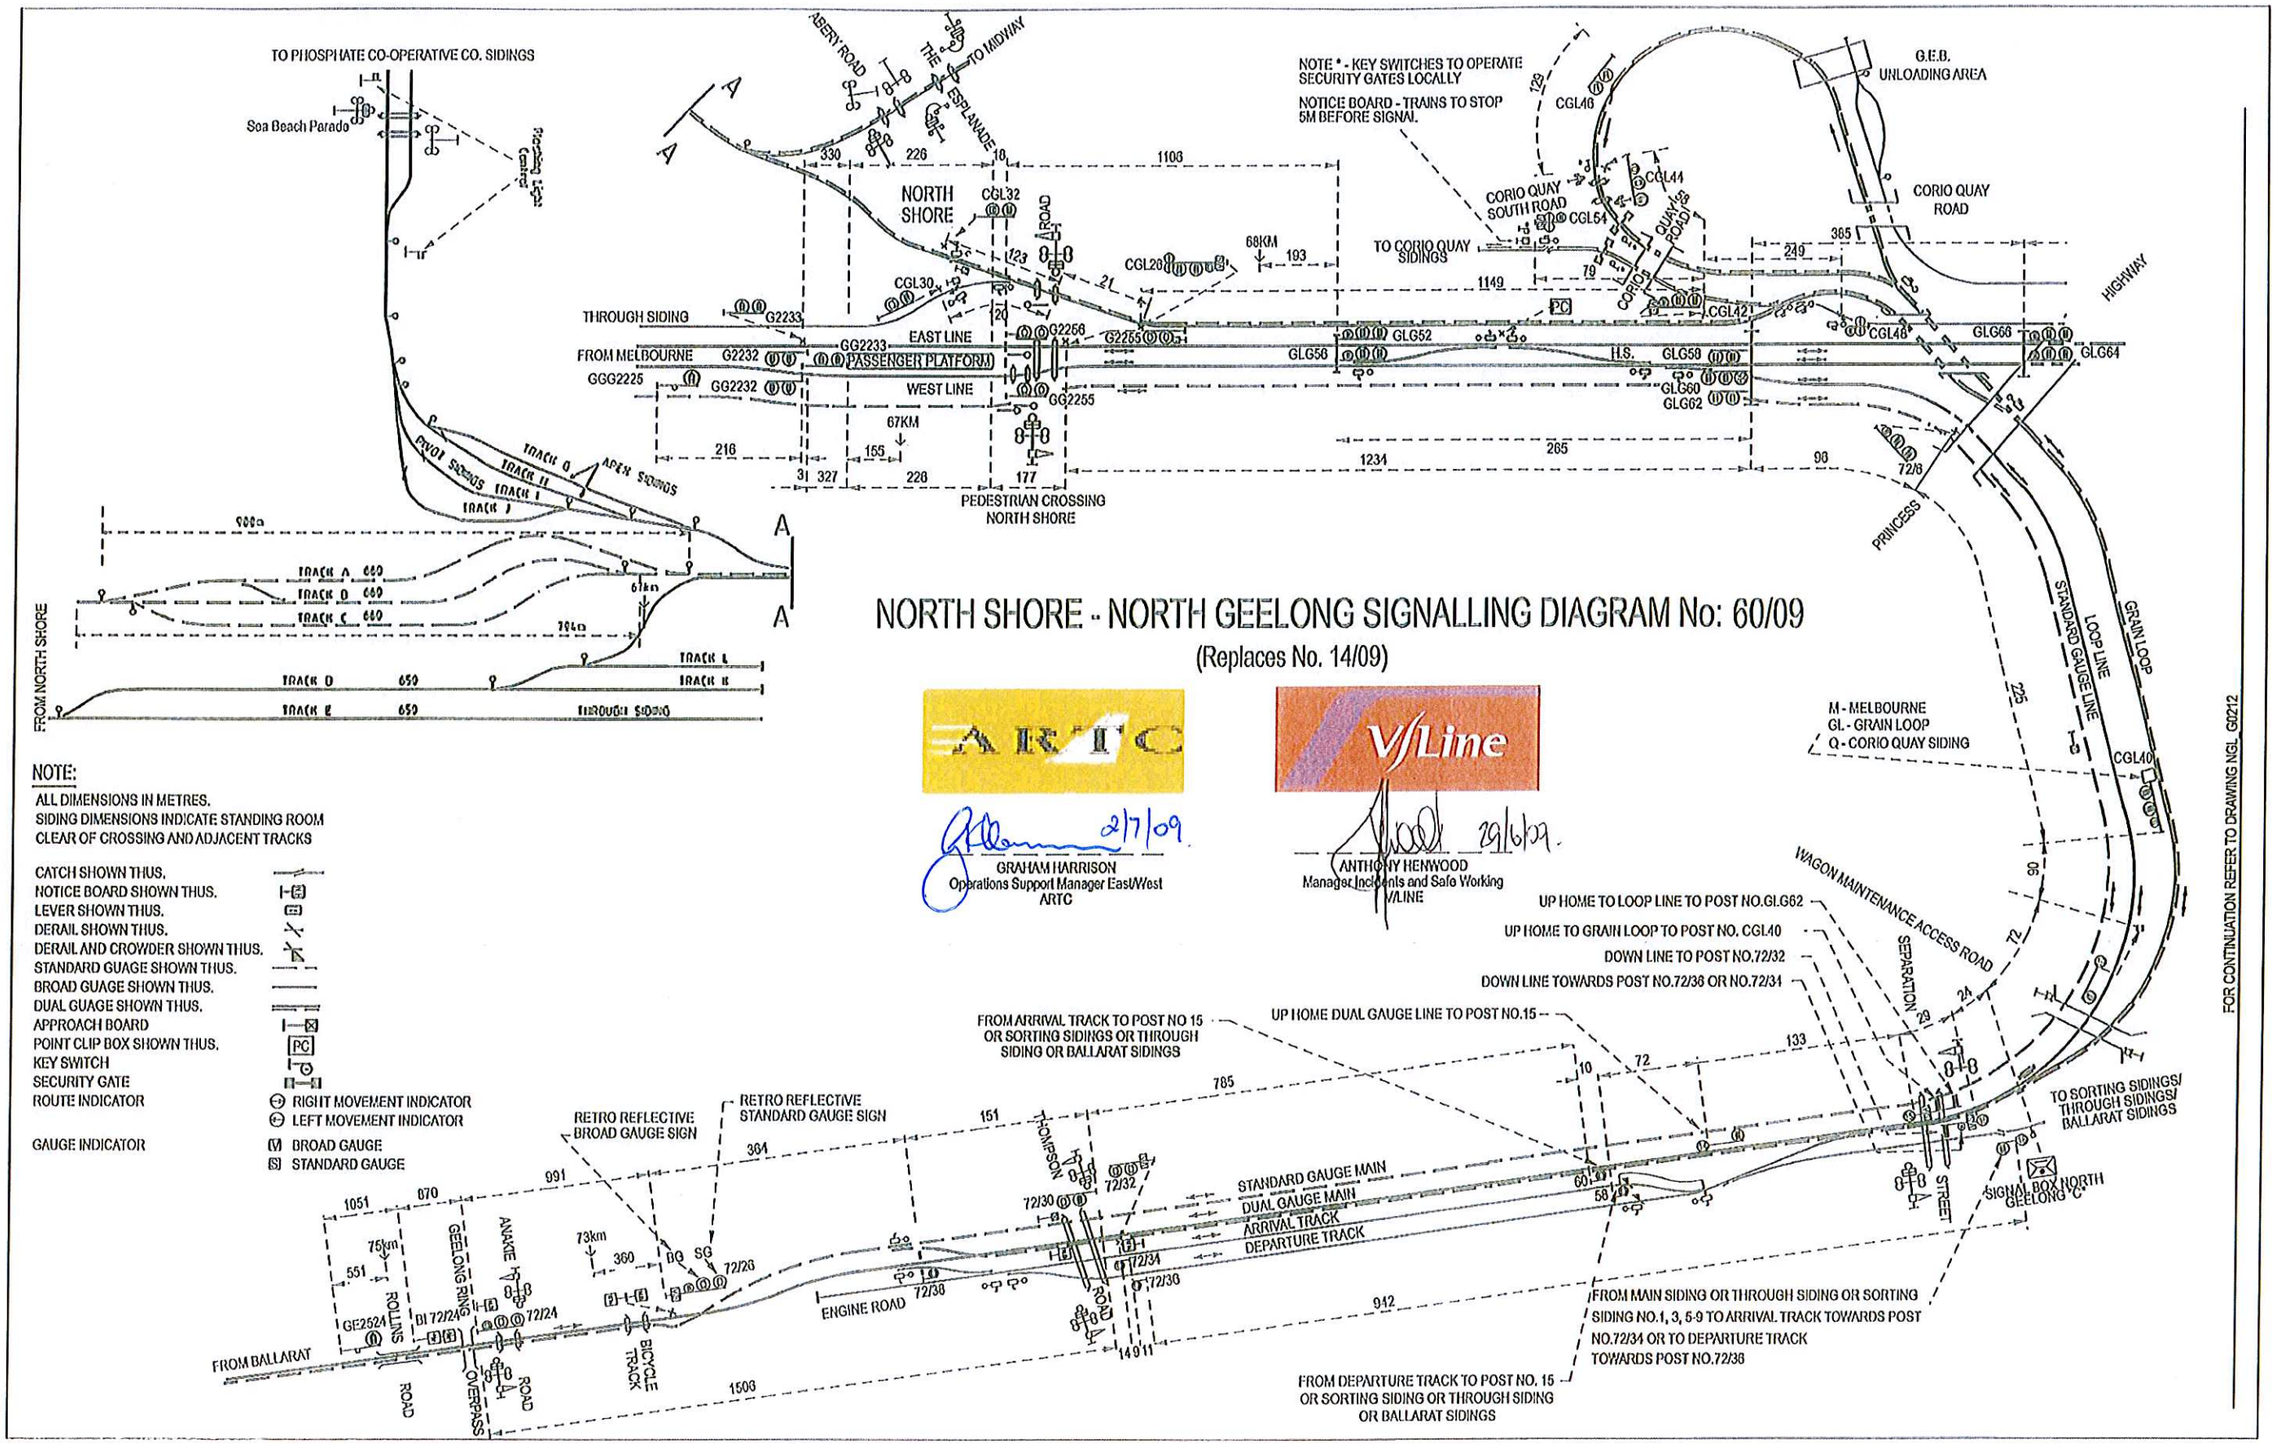

NOTE:

ALL DIMENSIONS IN METRES.
SIDING DIMENSIONS INDICATE STANDING ROOM CLEAR OF CROSSING AND ADJACENT TRACKS

CATCH SHOWN THUS.
NOTICE BOARD SHOWN THUS.
LEVER SHOWN THUS.
DERAIL SHOWN THUS.
DERAIL AND CROWDER SHOWN THUS.
STANDARD GUAGE SHOWN THUS.
BROAD GUAGE SHOWN THUS.
DUAL GUAGE SHOWN THUS.
APPROACH BOARD
POINT CLIP BOX SHOWN THUS. PC
KEY SWITCH
SECURITY GATE
ROUTE INDICATOR — RIGHT MOVEMENT INDICATOR; LEFT MOVEMENT INDICATOR
GAUGE INDICATOR — M BROAD GAUGE; S STANDARD GAUGE

ARTC — 2/7/09 — GRAHAM HARRISON, Operations Support Manager East/West, ARTC

V/Line — 29/6/09 — ANTHONY HENWOOD, Manager Incidents and Safe Working, V/LINE