Diagram courtesy of David Langley

CONTINUED ON
ARDEER TO ROCKBANK
SIGNALLING DIAGRAM

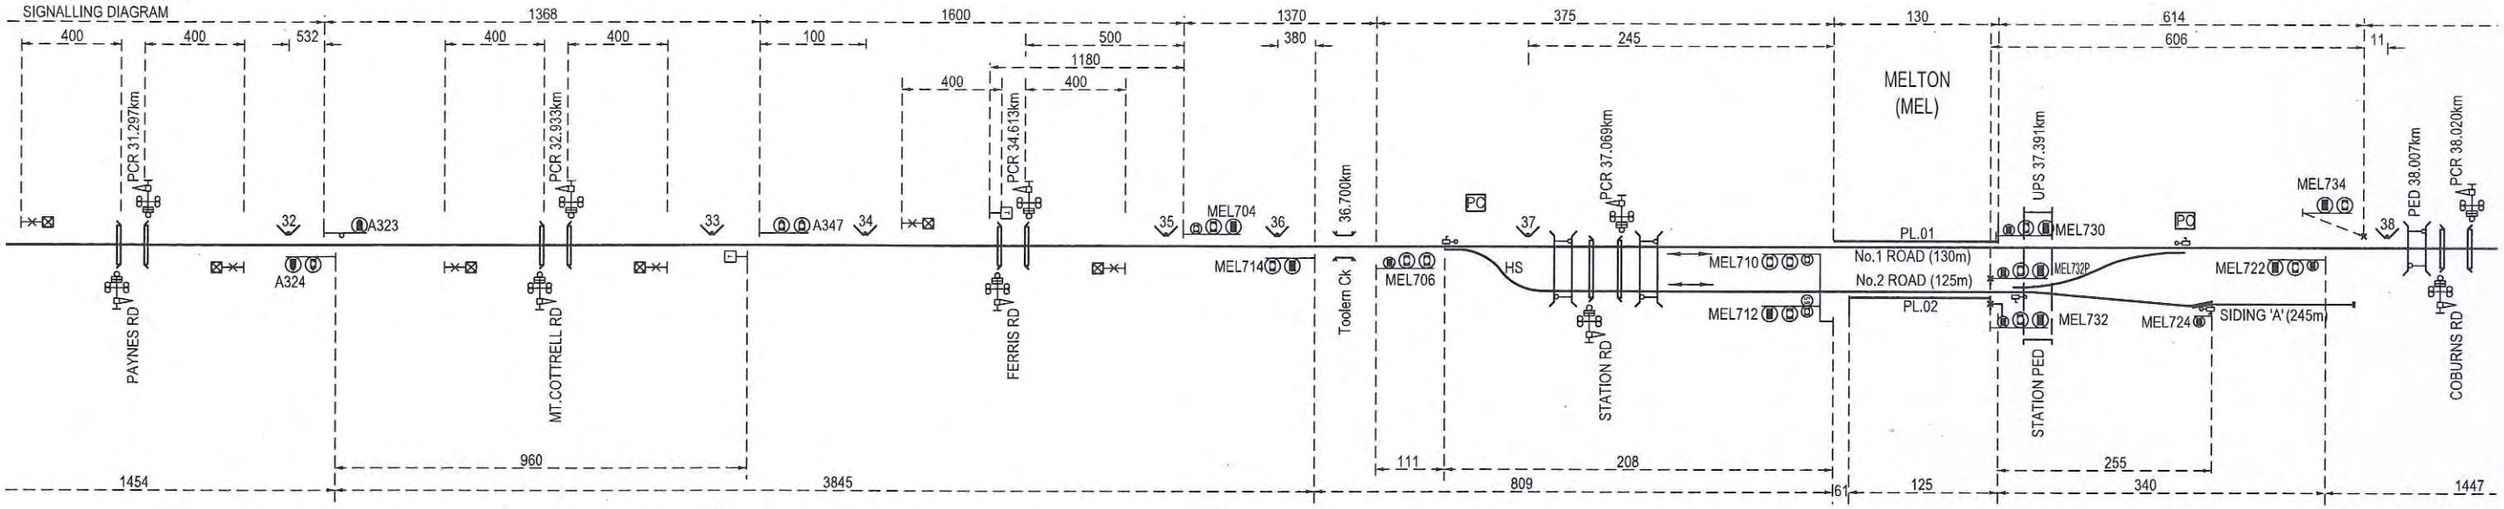

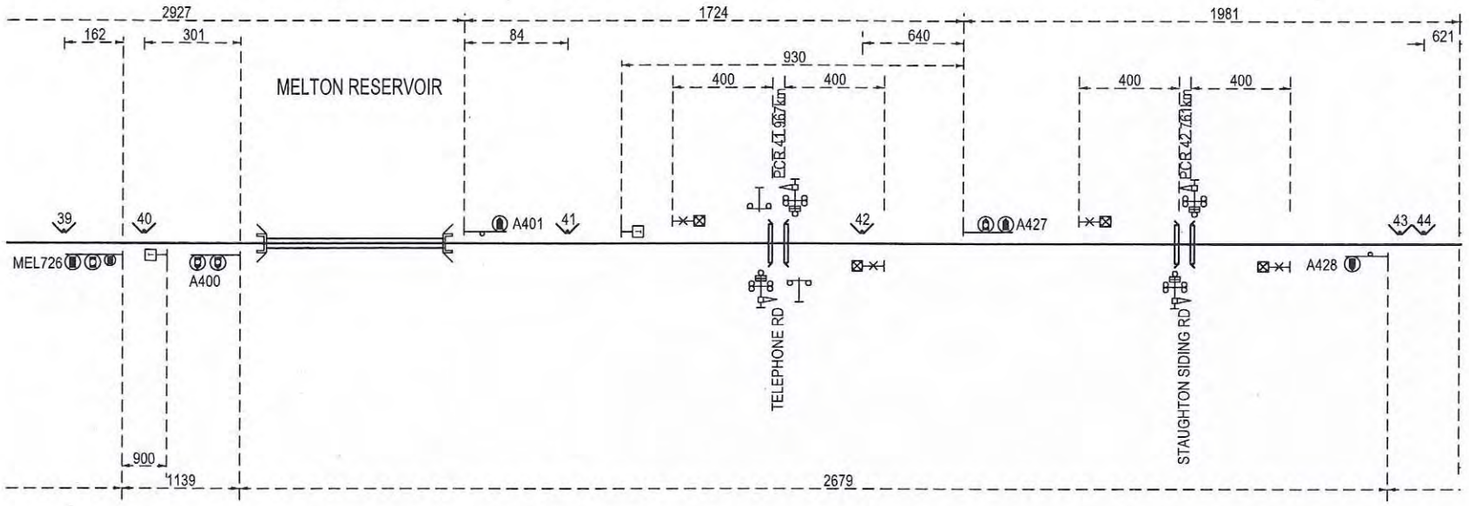

V/Line

MELTON TO PARWAN LOOP
SIGNALLING DIAGRAM No: 68/10
(SUPERSEDES 66/09)

Showing Signal and Interlocking Arrangements to come into use on a date to be fixed by circular which will be issued by the Manager Incidents and Safeworking V/Line.

T.BENTLEY
A/MANAGER INCIDENTS & SAFEWORKING
for V/LINE
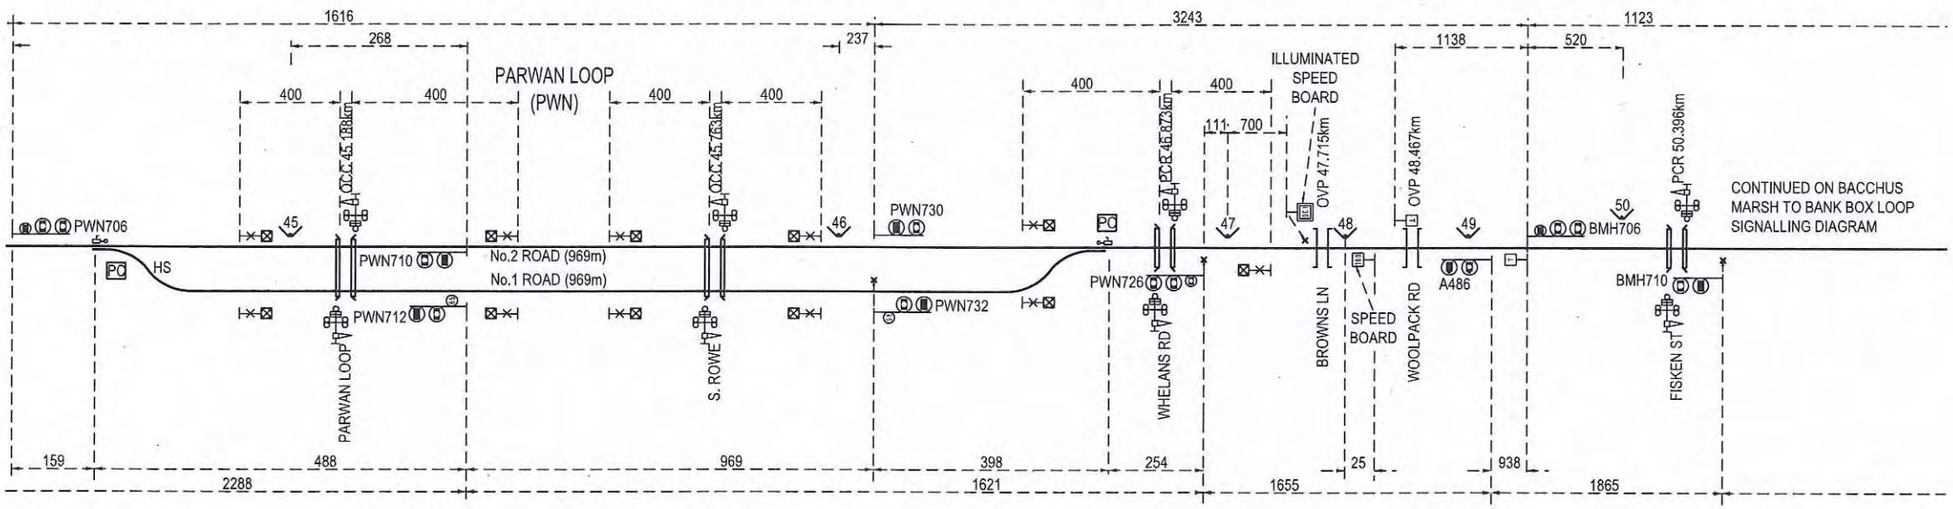
3/11/2010