Diagram courtesy of David Langley

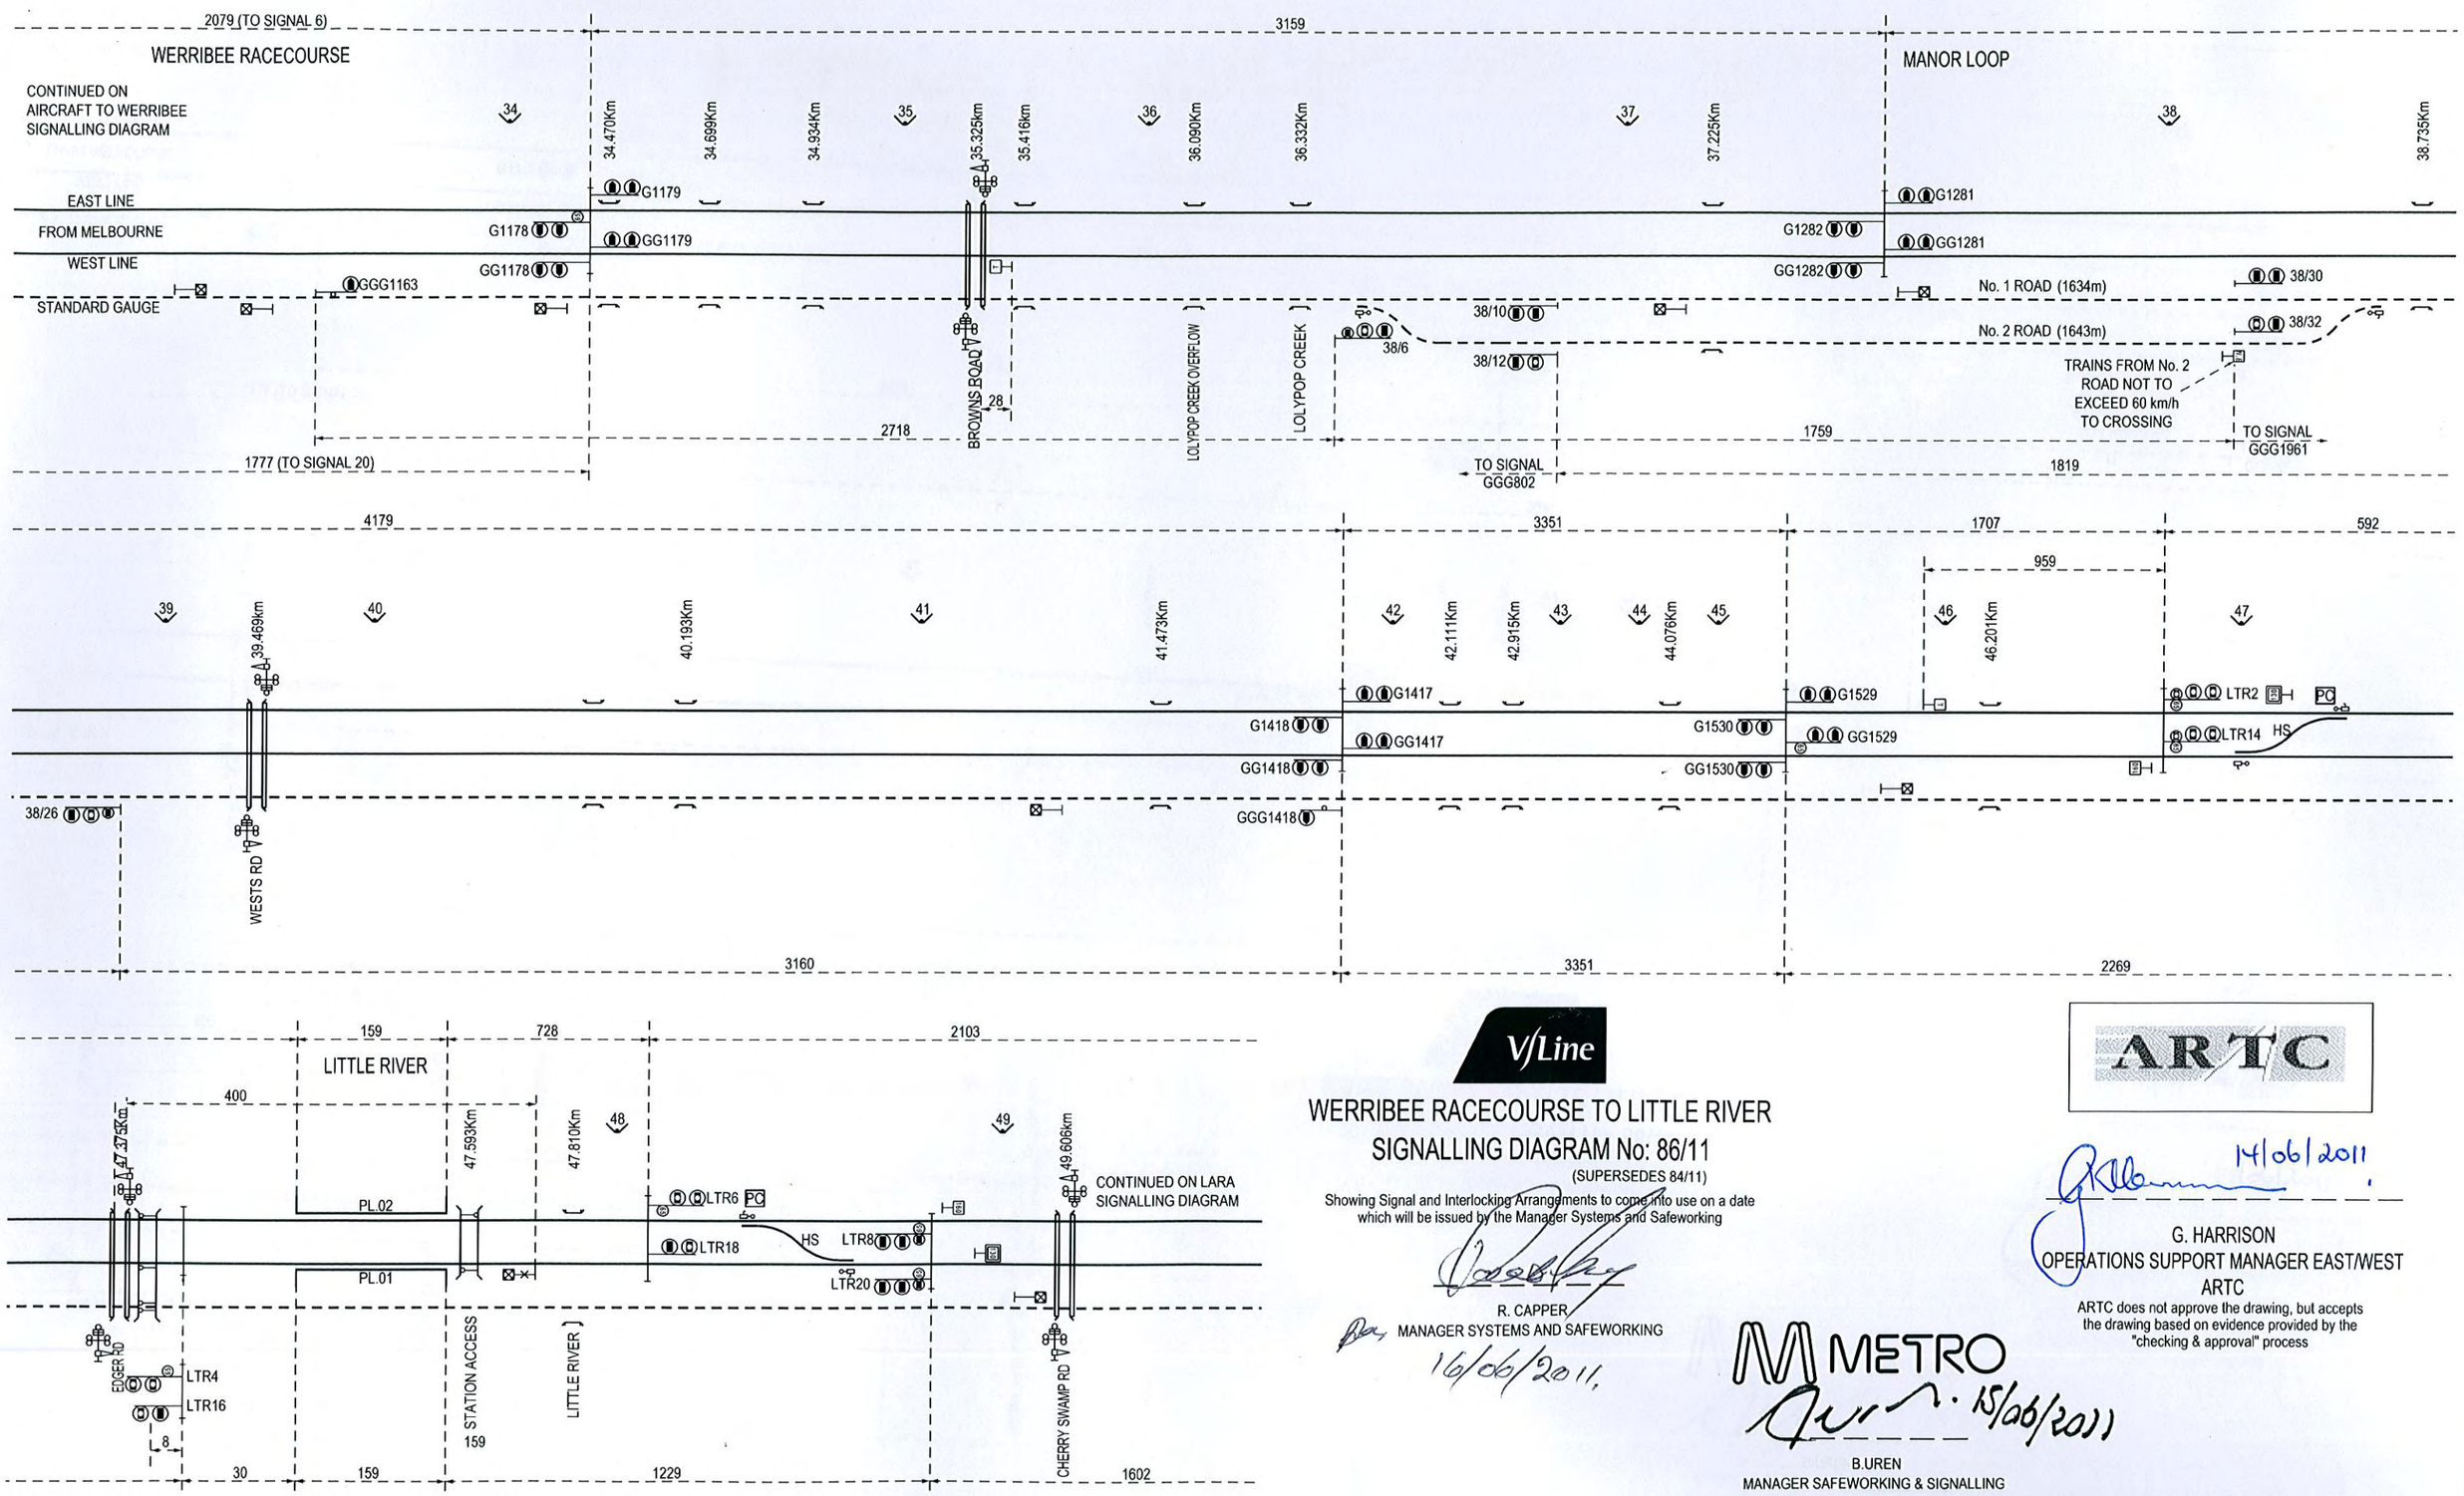

V/Line

WERRIBEE RACECOURSE TO LITTLE RIVER
SIGNALLING DIAGRAM No: 86/11
(SUPERSEDES 84/11)

Showing Signal and Interlocking Arrangements to come into use on a date which will be issued by the Manager Systems and Safeworking

R. CAPPER
MANAGER SYSTEMS AND SAFEWORKING
16/06/2011

ARTC

14/06/2011

G. HARRISON
OPERATIONS SUPPORT MANAGER EAST/WEST
ARTC

ARTC does not approve the drawing, but accepts the drawing based on evidence provided by the "checking & approval" process

METRO

15/06/2011

B.UREN
MANAGER SAFEWORKING & SIGNALLING
METRO